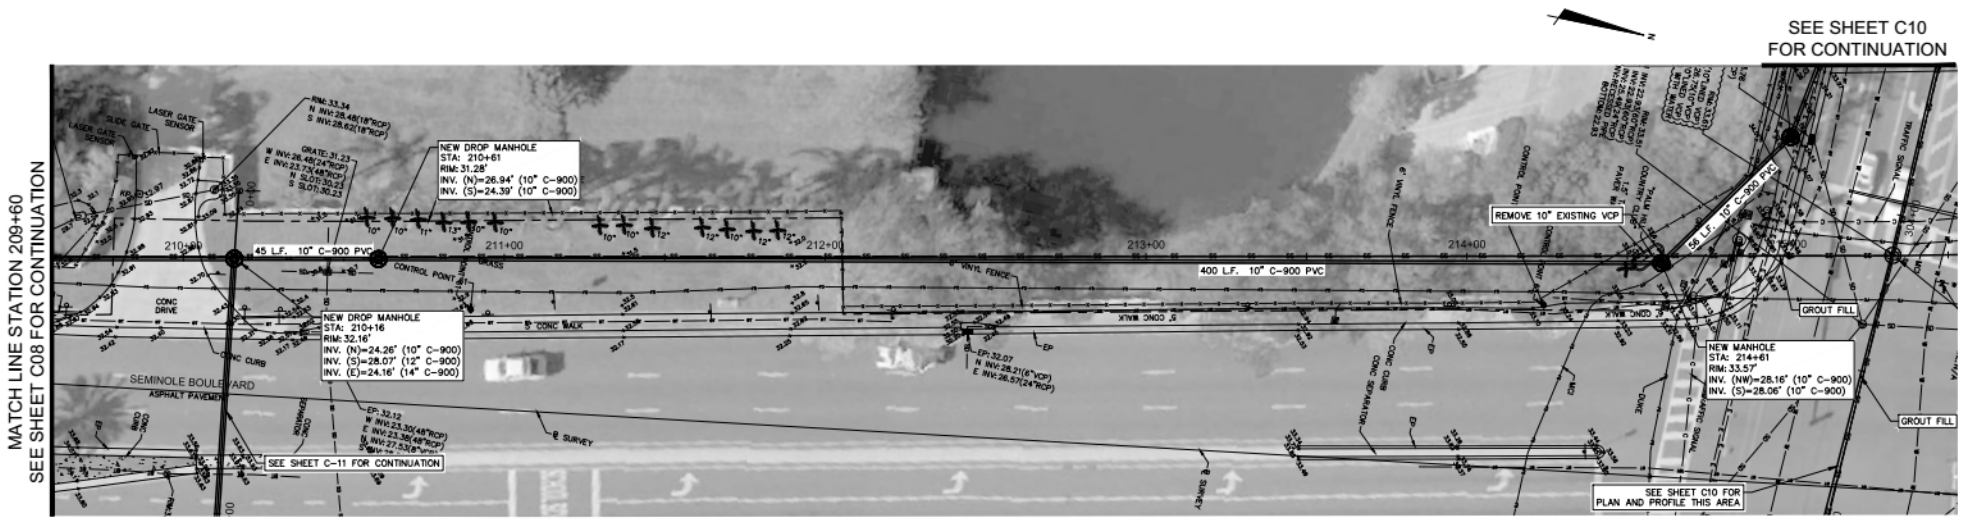

PLAN VIEW
HORIZ: 1"=20'

SCALE: 1"=20' (Horiz.)

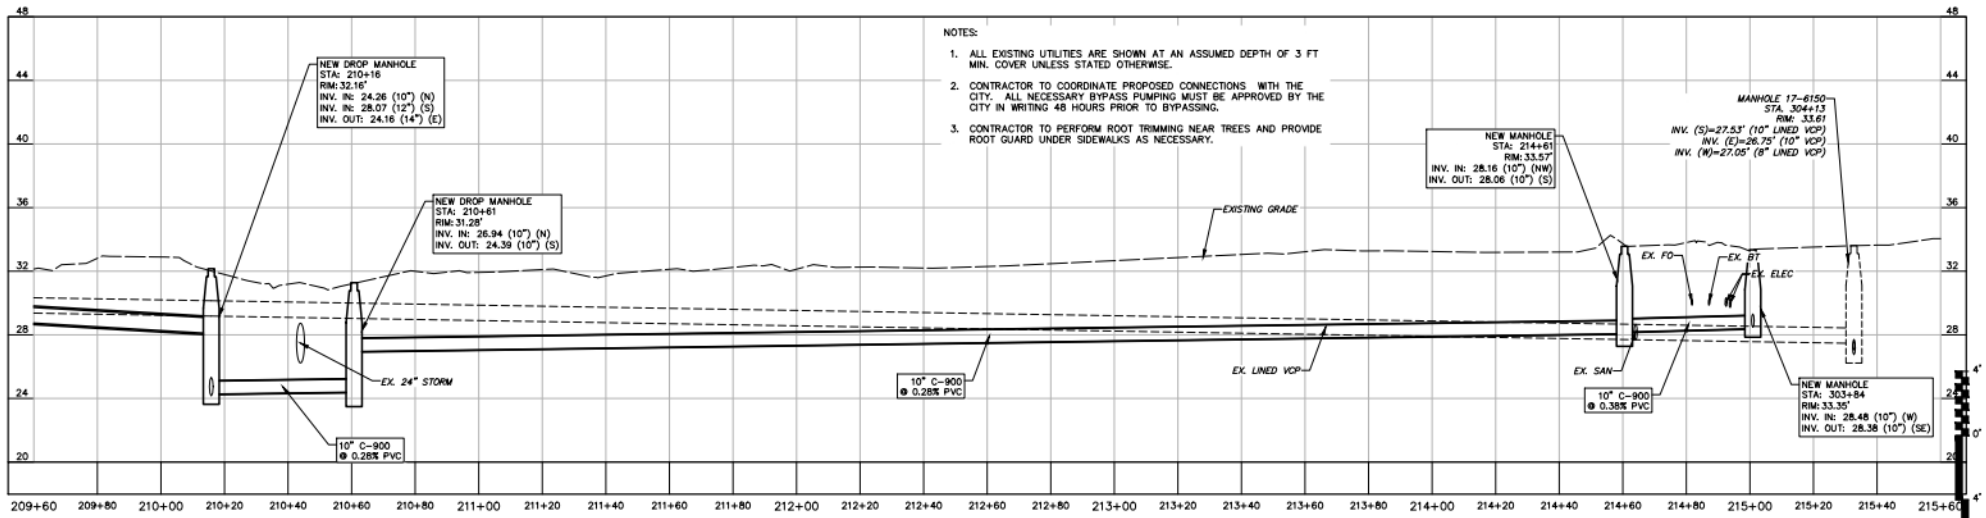

PROFILE VIEW
HORIZ: 1"=20'
VERT: 1"=4'

SCALE: 1"=4' (Vert.)

REV. NO.	DESCRIPTION	DATE
B	100% CLIENT SUBMITTAL	MAY 2020
A	30% CLIENT SUBMITTAL	JULY 2019

REVISIONS

KRISTOPHER D. SAMPLES, P.E.
No. 78645

McKIM&CREED
1365 Hamlet Avenue
Clearwater, Florida 33756
Phone: (727) 442-7196, Fax: (727) 461-3827
E00006691
www.mckimcreed.com

CITY OF LARGO

CITY OF LARGO
LIFT STATION 28-120 BASIN -
SEMINOLE BLVD / 8TH AVENUE SW
CIVIL
PLAN AND PROFILE

PROJ. START DATE:	2019 JUNE
MCE PROJ. #	1171-0010
DRAWN	DMP
DESIGNED	EV
CHECKED	KDS
PROJ. MGR.	KDS

SCALE
HORIZONTAL: 1"=20'
VERTICAL: 1"=4'

C09
DRAWING NUMBER
A
REVISION

STATUS: NOT FOR CONSTRUCTION
100% CLIENT SUBMITTAL

S:\1171\0010\80-DRAWINGS\PINDO PALMS-SEMINOLE\80-DRAWINGS\CIVIL\CU101-11710010.DWG 05/29/2020 15:39:18 DOREEN PADGETT

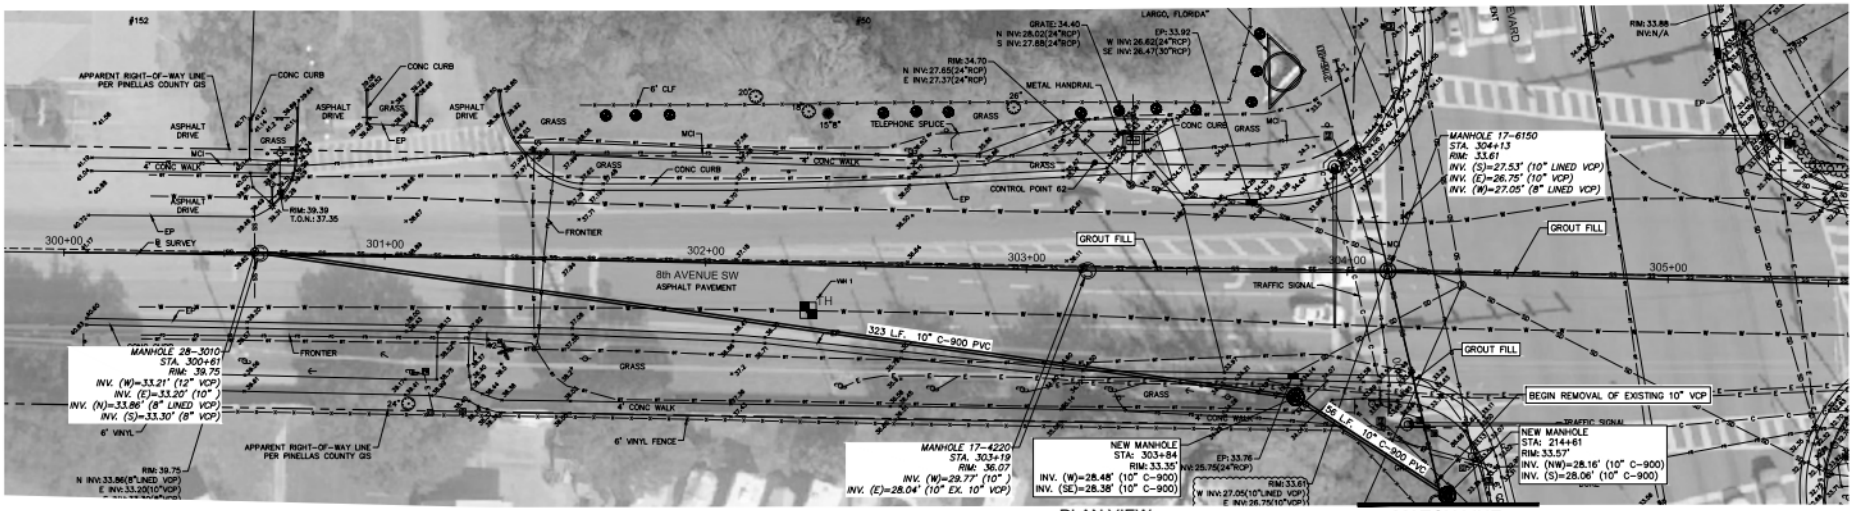

PLAN VIEW
HORIZ: 1"=20'

MATCH LINE
SEE SHEET C09

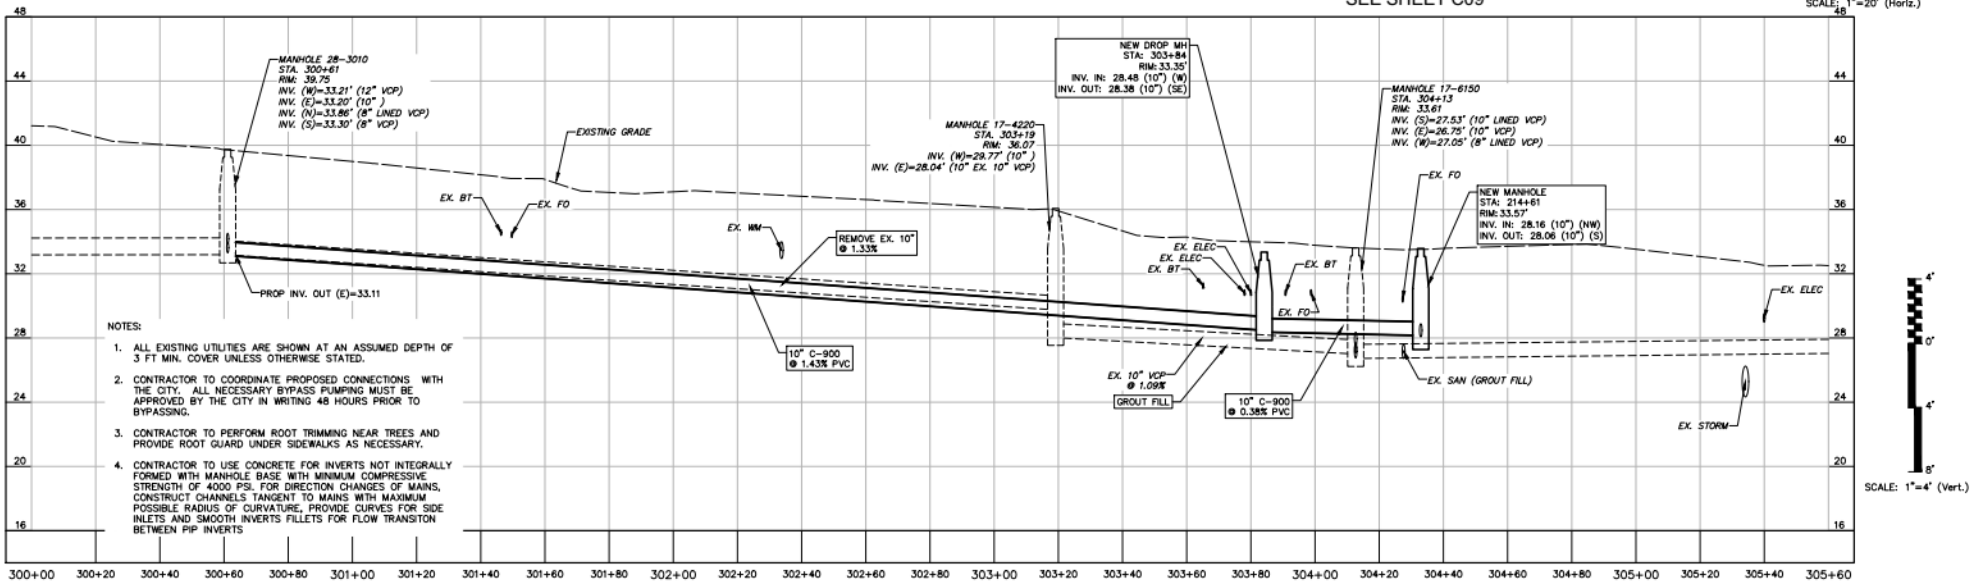

NOTES:

1. ALL EXISTING UTILITIES ARE SHOWN AT AN ASSUMED DEPTH OF 3 FT MIN. COVER UNLESS OTHERWISE STATED.
2. CONTRACTOR TO COORDINATE PROPOSED CONNECTIONS WITH THE CITY. ALL NECESSARY BYPASS PUMPING MUST BE APPROVED BY THE CITY IN WRITING 48 HOURS PRIOR TO BYPASSING.
3. CONTRACTOR TO PERFORM ROOT TRIMMING NEAR TREES AND PROVIDE ROOT GUARD UNDER SIDEWALKS AS NECESSARY.
4. CONTRACTOR TO USE CONCRETE FOR INVERTS NOT INTEGRALLY FORMED WITH MANHOLE BASE WITH MINIMUM COMPRESSIVE STRENGTH OF 4000 PSI. FOR DIRECTION CHANGES OF MAINS, CONSTRUCT CHANNELS TANGENT TO MAINS WITH MAXIMUM POSSIBLE RADIUS OF CURVATURE, PROVIDE CURVES FOR SIDE INLETS AND SMOOTH INVERTS FILLETS FOR FLOW TRANSITON BETWEEN PIP INVERTS

PROFILE VIEW
HORIZ: 1"=20'
VERT: 1"=4'

REV. NO.	DESCRIPTION	DATE
B	100% CLIENT SUBMITTAL	MAY 2020
A	30% CLIENT SUBMITTAL	JULY 2019

REVISIONS

KRISTOPHER D. SAMPLES, P.E. No. 78645

McKIM&CREED
1365 Hamlet Avenue
Clearwater, Florida 33756
Phone: (727) 442-7196, Fax: (727) 461-3827
E00006691
www.mckimcreed.com

CITY OF LARGO

CITY OF LARGO

LIFT STATION 28-120 BASIN - SEMINOLE BLVD / 8TH AVENUE SW

CIVIL

PLAN AND PROFILE

PROJ. START DATE:	2019 JUNE
MCE PROJ. #	1171-0010
DRAWN	DMP
DESIGNED	EV
CHECKED	KDS
PROJ. MGR.	KDS

SCALE
HORIZONTAL: 1"=20'
VERTICAL: 1"=4'

C10
DRAWING NUMBER
A
REVISION

STATUS: NOT FOR CONSTRUCTION 100% CLIENT SUBMITTAL

S:\1171\0010\80-DRAWINGS\PINDO PALMS-SEMINOLE\80-DRAWINGS\CIVIL\CU101-11710010.DWG 05/29/2020 15:39:32 DOREEN PADGETT