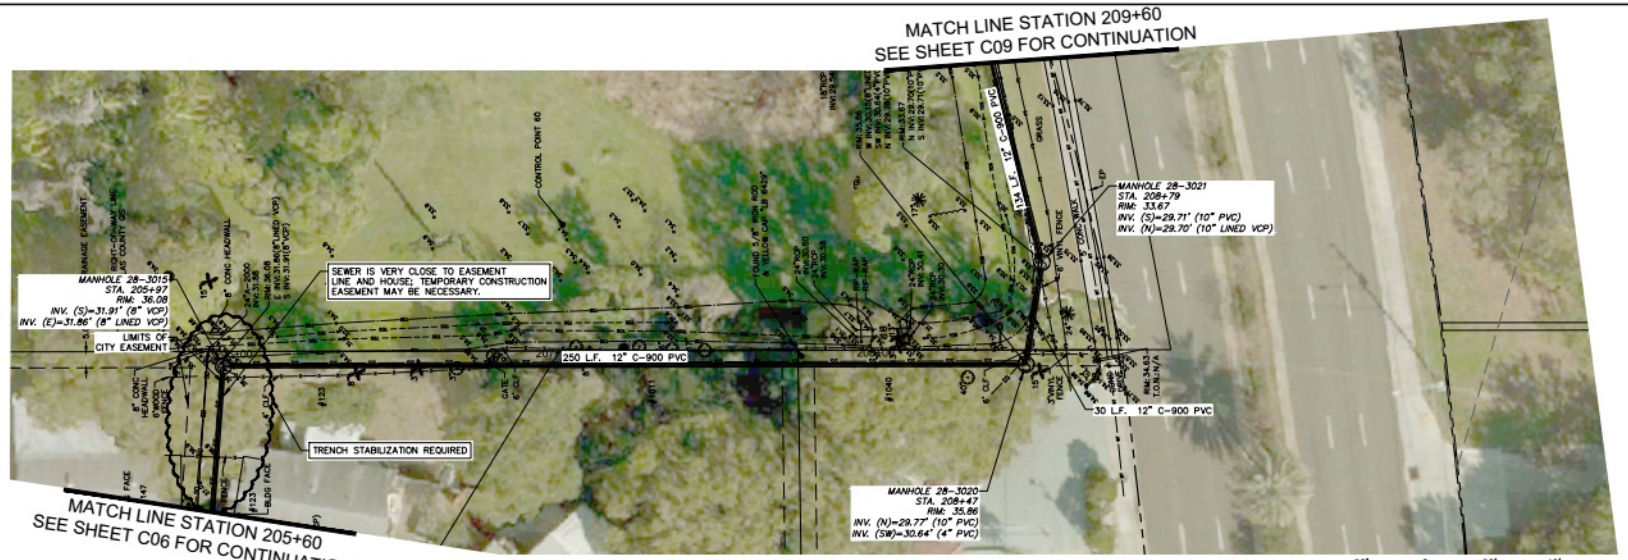

PLAN VIEW
HORIZ: 1"=20'

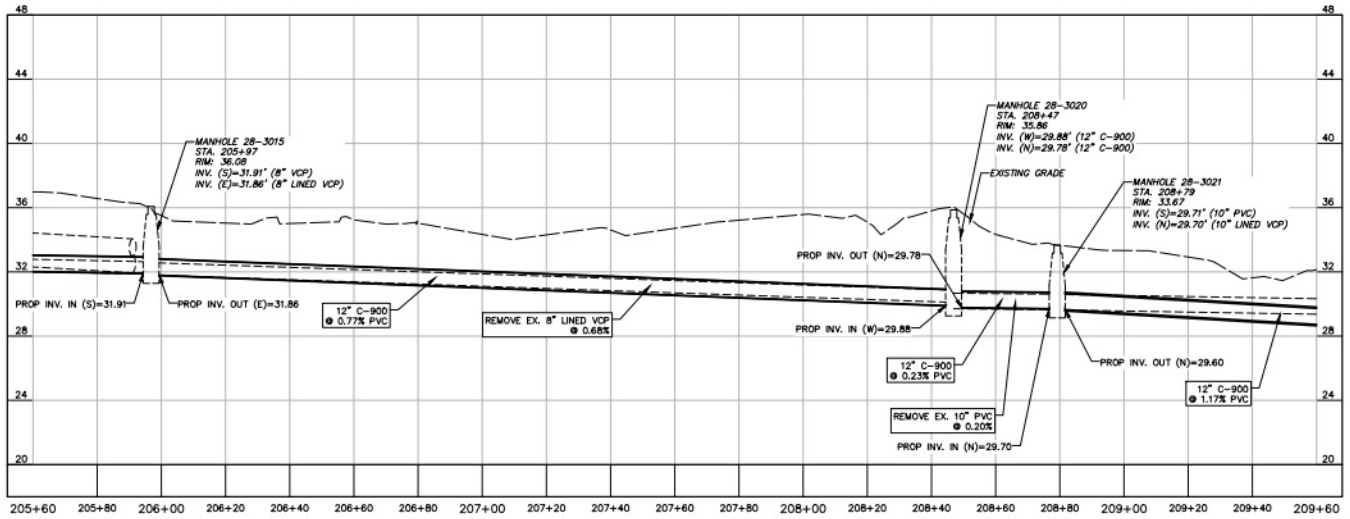

PROFILE VIEW
HORIZ: 1"=20'
VERT: 1"=4'

NOTES:

1. ALL EXISTING UTILITIES ARE SHOWN AT AN ASSUMED DEPTH OF 3 FT MIN. COVER UNLESS STATED OTHERWISE.
2. CONTRACTOR TO COORDINATE PROPOSED CONNECTIONS WITH THE CITY. ALL NECESSARY BYPASS PUMPING MUST BE APPROVED BY THE CITY IN WRITING 48 HOURS PRIOR TO BYPASSING.
3. CONTRACTOR TO PERFORM ROOT TRIMMING NEAR TREES AND PROVIDE ROOT GUARD UNDER SIDEWALKS AS NECESSARY.

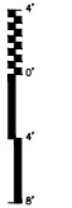

SCALE: 1"=4' (Vert.)

REV. NO.	DESCRIPTION	DATE
B	100% CLIENT SUBMITTAL	MAY 2020
A	30% CLIENT SUBMITTAL	JULY 2019

REVISIONS

KRISTOPHER D. SAMPLES, P.E.
No. 78645

McKIM&CREED
1365 Hamlet Avenue
Clearwater, Florida 33756
Phone: (727) 442-7196, Fax: (727) 461-3827
EB0006691
www.mckimcreed.com

CITY OF LARGO

CITY OF LARGO
LIFT STATION 28-120 BASIN -
SEMINOLE BLVD / 8TH AVENUE SW
CIVIL
PLAN AND PROFILE

PROJ. START DATE:	2019 JUNE
MCE PROJ. #	1171-0010
DRAWN	DMP
DESIGNED	EV
CHECKED	KDS
PROJ. MGR.	KDS

SCALE
HORIZONTAL: 1"=20'
VERTICAL: 1"=4'

C08
DRAWING NUMBER
A
REVISION

STATUS: NOT FOR CONSTRUCTION
100% CLIENT SUBMITTAL

S:\1171\0010\80-DRAWINGS\PINDO PALMS-SEMINOLE\80-DRAWINGS\CIVIL\CU101-11710010.DWG 05/29/2020 15:39:04 DOREEN PADGETT